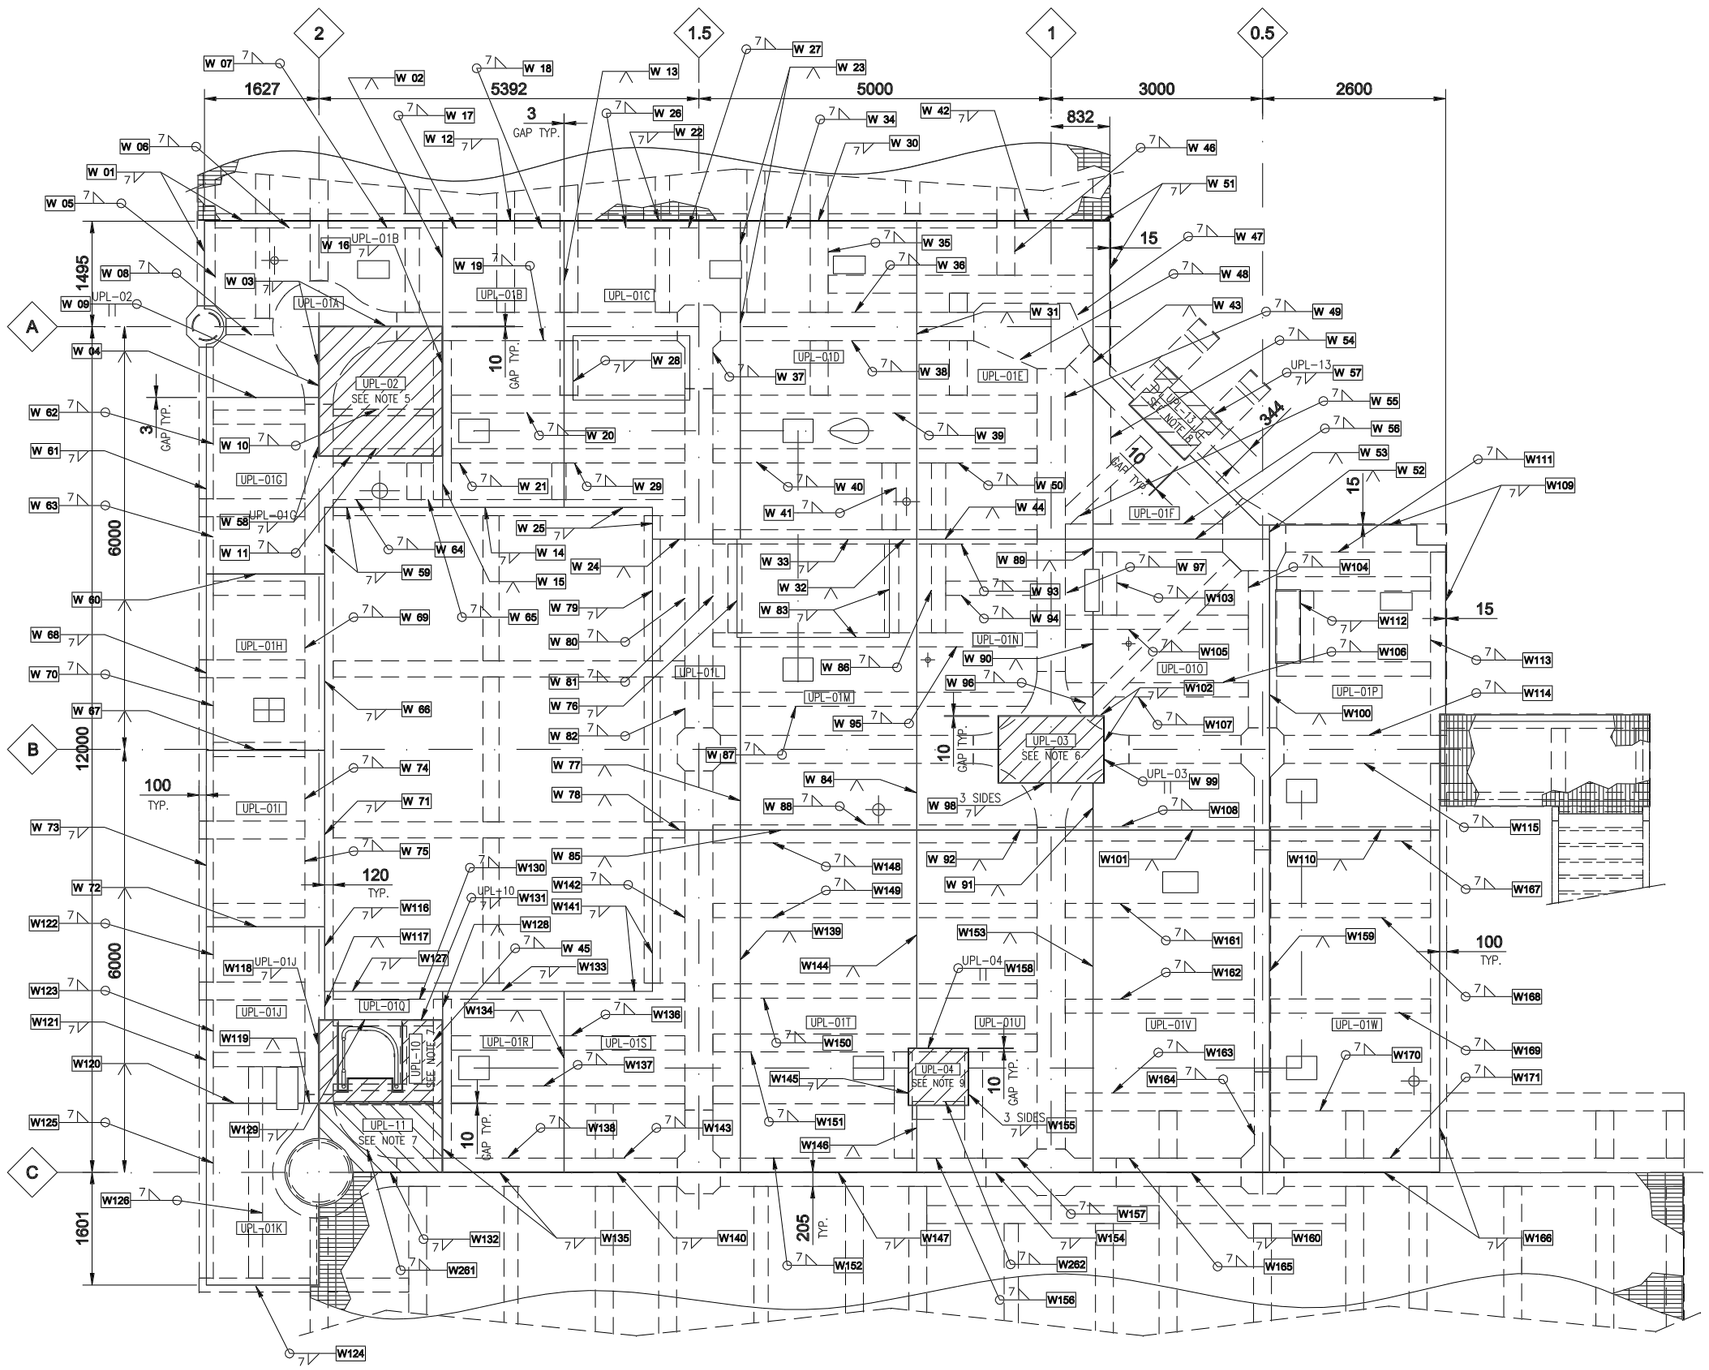

PLAN – UPPER DECK T.O.S. EL.+20000

PLATING

MATERIAL LIST

MARK	ITEM	DESCRIPTION	N° OF PIECES	MAT. TYPE	WEIGHT (Kg.)
UPL-02÷UPL-04,		SEE DWG. F33099-PTM-200-STR-MKD-2240_1	9		2150
UPL-20A÷UPL-20E,ULP-21					
UPL-05A÷UPL-05H		SEE DWG. F33099-PTM-200-STR-MKD-2241_1	8		612
UPL-10,UPL-11,UPL-13		SEE DWG. F33099-PTM-200-STR-MKD-2242_1	3		386
UPL-31A/B,		SEE DWG. F33099-PTM-200-STR-MKD-2243_1	10		137
UPL-35A÷UPL-35H					
UPL-35I÷UPL-35O		SEE DWG. F33099-PTM-200-STR-MKD-2244_1	7		100
UPL-35P÷UPL-35X		SEE DWG. F33099-PTM-200-STR-MKD-2245_1	9		91
UPL-35Y÷UPL-35C1,		SEE DWG. F33099-PTM-200-STR-MKD-2246_1	6		60
UPL-36					
UPL-35D1÷UPL-35G1,		SEE DWG. F33099-PTM-200-STR-MKD-2247_1	9		125
UPL-40A÷UPL-40E					
UPL-51		SEE DWG. F33099-PTM-200-STR-MKD-2248_1	1		23
UPL-55		SEE DWG. F33099-PTM-200-STR-MKD-2249_1	1		169
UPL-01A÷UPL-01D		SEE DWG. F33099-PTM-200-STR-MKD-2250_1	4		2661
UPL-01E÷UPL-01J		SEE DWG. F33099-PTM-200-STR-MKD-2251_1	6		2561
UPL-01K÷UPL-01N		SEE DWG. F33099-PTM-200-STR-MKD-2252_1	4		1977
UPL-01O÷UPL-01S		SEE DWG. F33099-PTM-200-STR-MKD-2253_1	5		2677
UPL-01T÷UPL-01W		SEE DWG. F33099-PTM-200-STR-MKD-2254_1	4		3727
				TOTAL WEIGHT	17456

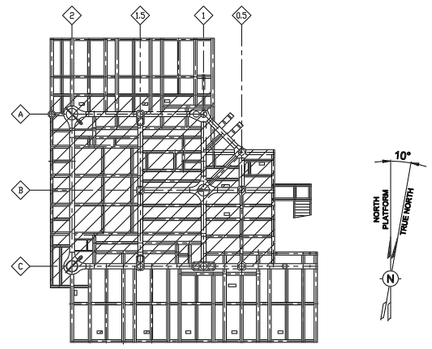

KEY PLAN

NOTES

1 – ALL DIMENSIONS ARE IN MILLIMETRES U.N.O.
2 – ALL ELEVATIONS ARE REFERRED TO MEAN LOW WATER (M.L.W.) ± 0.00 m.
3 – THE SYMBOL Wxx INDICATES WELDS TO BE PERFORMED IN FIELD
4 – WELD NUMBER: W01 – W171, W261, W262
5 – PLATE WELDED AFTER DECK INSTALLATION
6 – PLATE WELDED AFTER PADEYE CUT OFF
7 – PLATES WELDED AFTER DECK AND LADDER INSTALLATIONS
8 – PLATE WELDED AFTER VENT BOOM INSTALLATION
9 – PLATE WELDED AFTER PIG RECEVER DISMANTLING AND FLAT BAR U-PL-35B1 AROUND CUT

This drawing and the design it covers are the property of PETROMAR. They are merely loaned and on the borrower's express agreement that they will not be reproduced, copied, loaned, exhibited, nor used except in the limited way and private use permitted by any written consent given by the lender to the borrower.

REF. DOC. N°	REV	REFERENCE DOCUMENT TITLE	Rev.	Date DD-MM-YY	Revision Description	Originator Visa	Checker Visa	Approval Visa	Project Visa
AO-042-SC-070-059081	02	DECK - UPPER DECK - PLATING AND GRATING	1	05-MAY-09	APPROVED FOR CONSTRUCTION	ICV	NAR	MMF	ADV/DMOI

Scale : N.T.S.

Original Paper size: A3

Plotter: A1 -; A3 -

Company : TOTAL E&P ANGOLA ANGOLA - BLOCK 17

Project name : BLOCK 2 SINGLE CENTRAL PLATFORM (SCP)

Company's contract N° : N/A | Product : N/A | Type of document : DRAWING

Company's document identification: -

Contractors : Eni, Salpem s.a., Petromar TECHNICAL OFFICE - SOYO, YARD

Document title : DECK UPPER DECK - ASSEMBLY PLATING

Contractor's documentation identification :

Job N°	Origin	Unit	Discipline	Doc. Type	Seq. Num.	Sheet	Rev.
F33099	PTM	200	STR	ASD	2207	1-3	1